


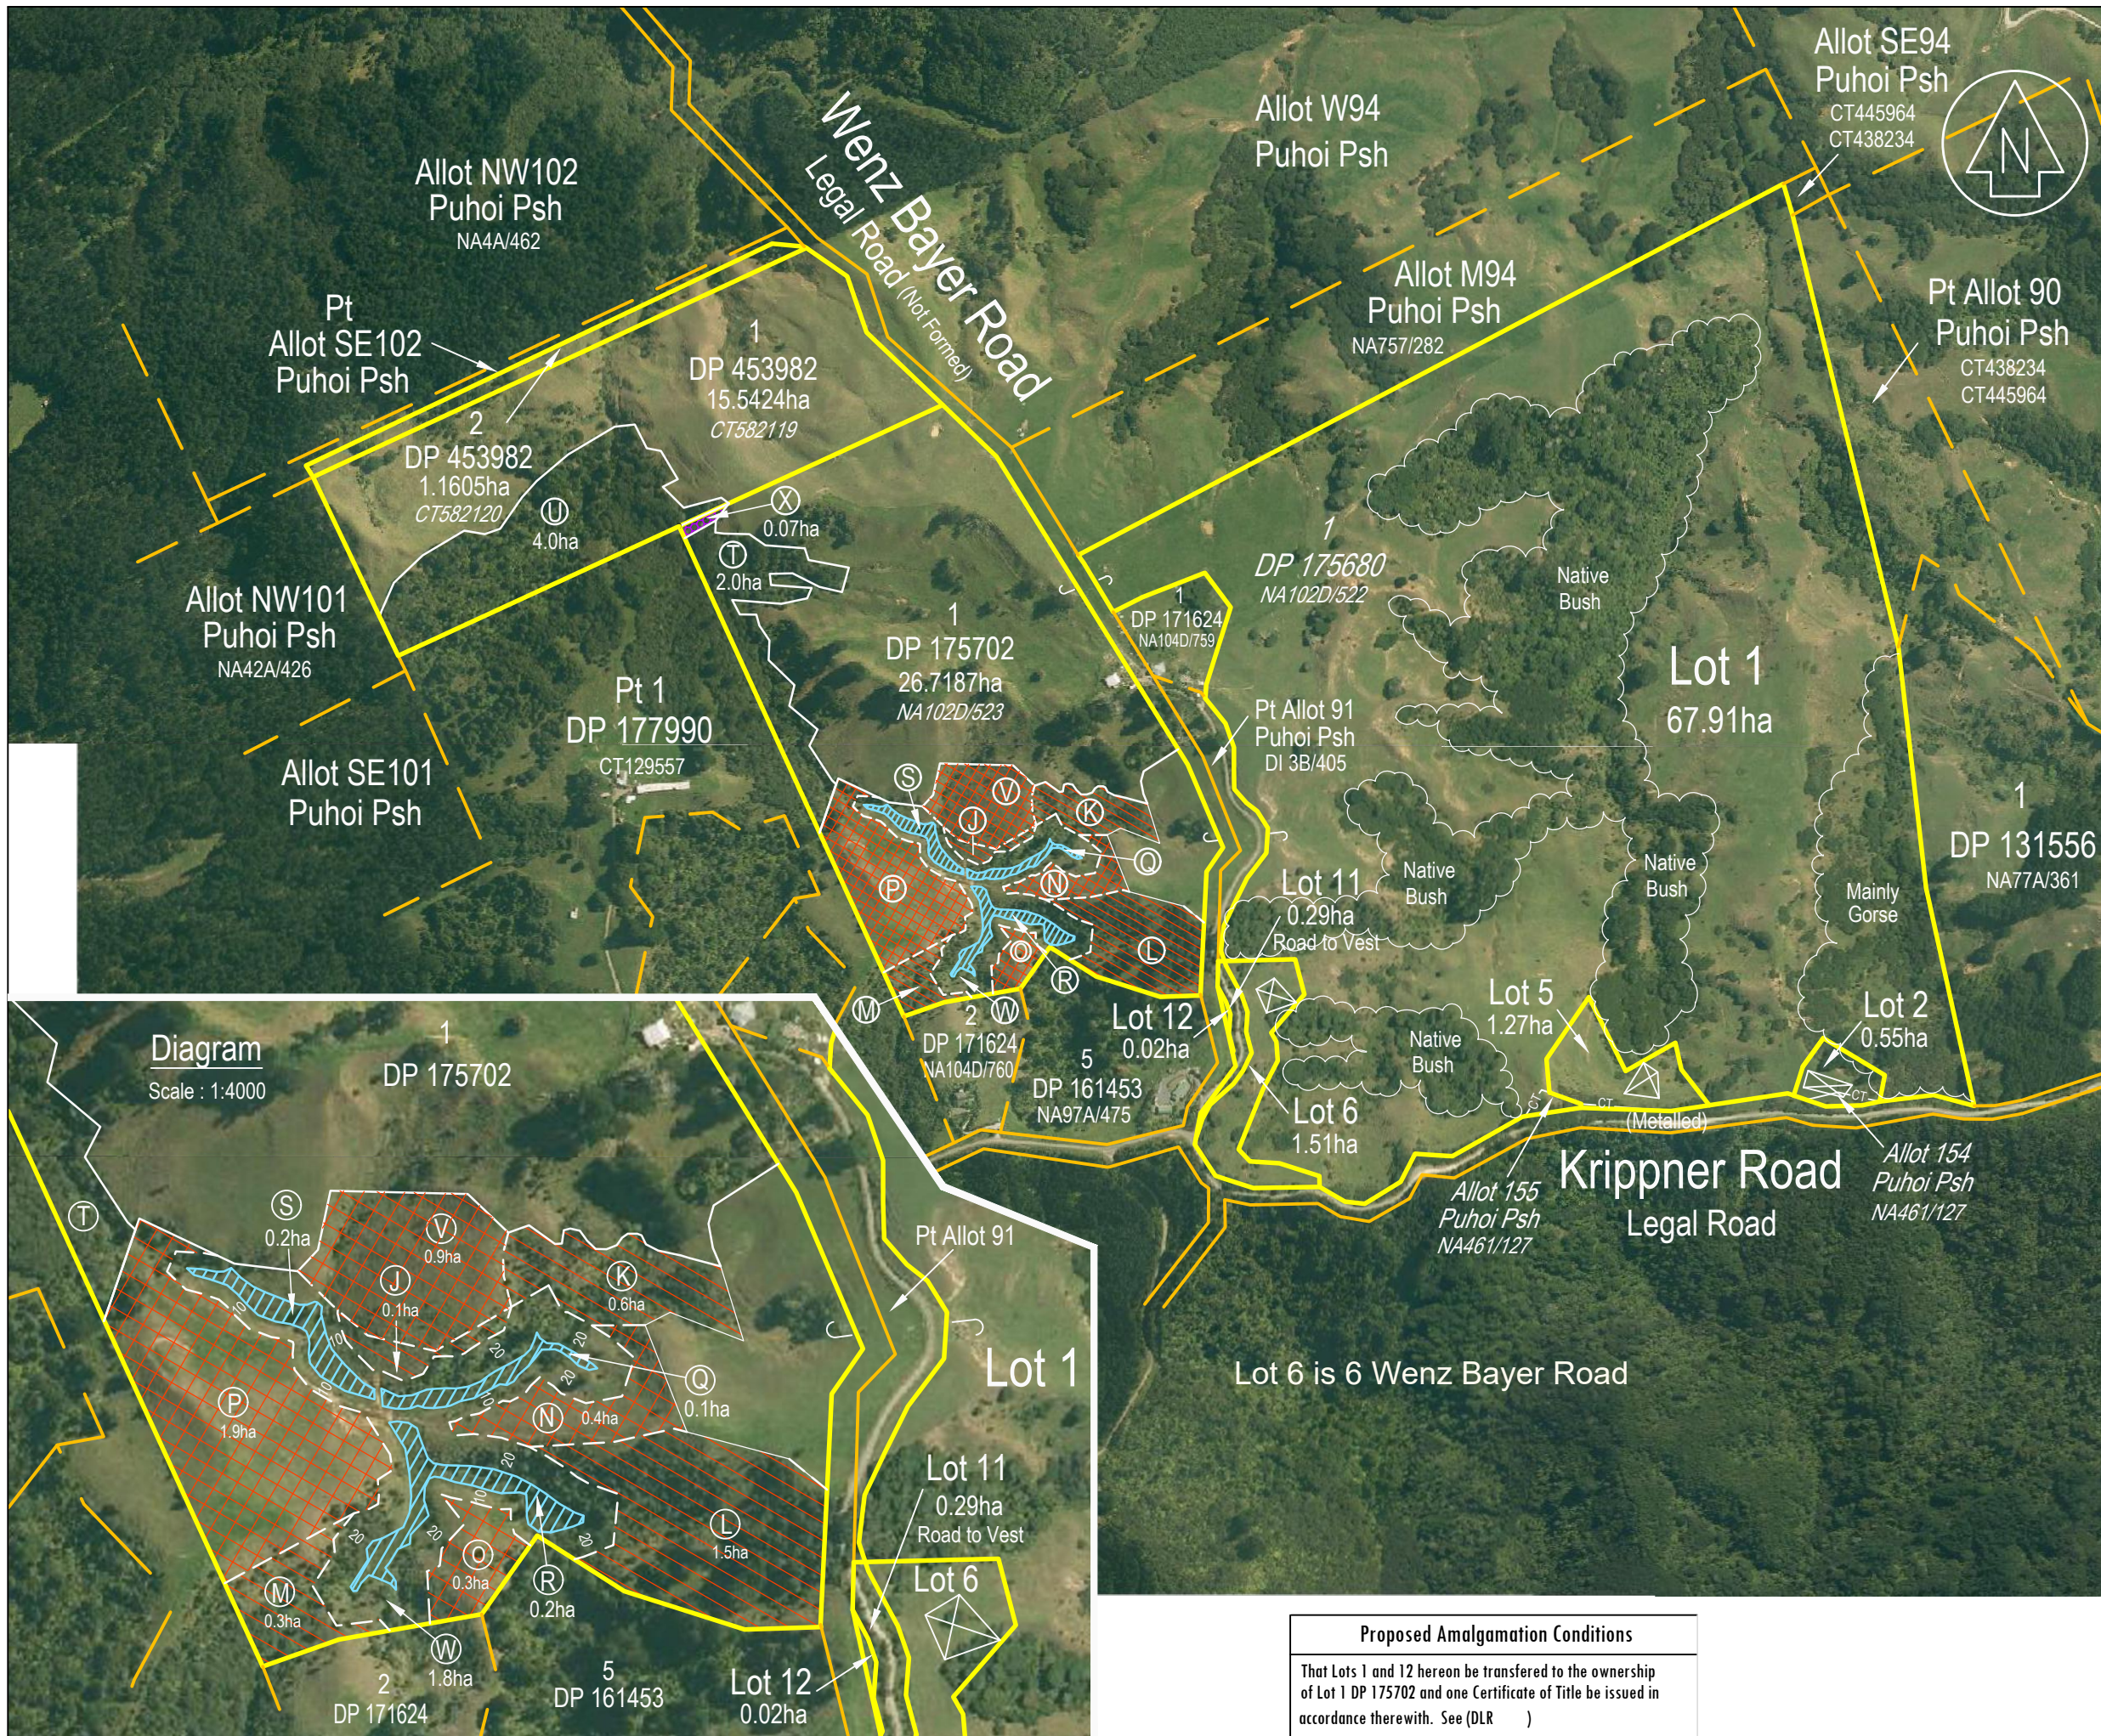

This drawing and design remains the property of Cato Bolam Consultants Ltd and may not be reproduced without the written permission of Cato Bolam Consultants Ltd.

This plan and accompanying report(s) have been prepared for the purpose of obtaining a resource consent only and for no other purpose. Use of this plan and/or the information on it for any other purpose is at the user's risk

AUCKLAND COUNCIL Rodney Section		
COMPRISED IN CTs	NA102D/522	72.3314ha
	NA102D/523	26.7187ha
	NA461/127	0.1892ha
	582119	15.5424ha
	582120	1.1605ha
TOTAL AREA		115.9422ha

AREAS AND MEASUREMENTS ARE SUBJECT TO SURVEY.
Areas (J)-(X) (14.47ha) are to be subject to land covenants to protect native bush and wetland.

	Wetland Area	0.51ha
	Full Planting	3.5ha
	Supplementary Planting	2.5ha
	Connection Planting	0.07ha
	Buffer Area	1.8ha
	Proposed Building Area	

R7/Lots 3, 4 and ROW A & B deleted	LS	02.19
R6/Connection Planting Area Added	LS	11.18
R5/Lots 7-10, 13 & 14 deleted	LS	05.15
R4/Lots 7 & 8 & Planting Covenants added	LS	04.15
R3/Lot 7 & 8 Watercourses Added	LS	02.15
REVISION (DESCRIPTIONS)	NAME	DATE
	NAME	DATE
SURVEYED		
DESIGNED		
DRAWN	LS	12.14
CHECKED	MG	12.14
APPROVED	MG	12.14

CATO BOLAM CONSULTANTS

SURVEYORS PLANNERS ENGINEERS

CATO BOLAM CONSULTANTS LTD
19 Tamariki Avenue
PO Box 157
Orewa 0946
phone 09-427 0072
fax 09-426 7331
email cato bolam@catobolam.co.nz

CLIENT
**C. MAIN
WENZ BAYER ROAD
PUHOI**

TITLE **LOTS 1,2,5,6,11&12 BEING
PROPOSED SUBDIVISION OF
LOT 1 DP 175680, LOT 1 DP 175702,
LOTS 1 & 2 DP 453982 AND
ALLOTS 154 &155 PUHOI PARISH**

ORIGINAL SCALE 1:7500	ORIGINAL SIZE A3	REVISION NO R7
DATE DEC 2014	CAD REFERENCE 33239-S1-R6	SHEET NO S1
DIRECTORY Z:33239\Acad		JOB NO 33239